FilmL.A., Inc.
1201 W. 5th Street, Suite T-800
Los Angeles, CA 90017
t: (213)977-8600 - f: (213)977-8601
www.filmla.com

Summary Information

Permit No: F00031383-C **Type of Permit:** FILMING **Release Date:** 09/16/2010

Production Company CO2 FILMS

Insured Company Name CO2 FILMS
Contact Phone No. 1 310-823-5400
Contact Phone No. 2
Fax
Address 720 HAMPTON DR
VENICE, California 90291

Production Title WELLS FARGO

Type of Production Commercial - Standard

Producer TONI ANN PARKER

Director PEDRO AVILA

1st AD PATRICK MAURGUIA

Production Manager KENIA GUTIERREZ

FilmL.A. Coordinator Yulizza Ramirez

Location Manager DANIEL ROSENTHAL
Primary Phone Mobile - 310-387-3916
Secondary Phone

Location Assistant N/A N/A
Primary Phone Office - 000-000-0000
Secondary Phone

Fees

Posting 600	$138.00
Notification Charge	$155.00
LA CITY LANE AND STREET CLOSURE FEE	$312.00
FILMLA FILM PERMIT RIDER FEE	$100.00

Total Permit Fee $705.00

Number of Locations 1

NOT A PERMIT

FilmL.A., Inc.
1201 W. 5th Street, Suite T-800
Los Angeles, CA 90017
t: (213)977-8600 - f: (213)977-8601
www.filmla.com

Summary Information — Location

Permit Number F00031383-C
Production Company CO2 FILMS
Insured Company CO2 FILMS
Production Title WELLS FARGO

Location Manager DANIEL ROSENTHAL
Primary Phone Mobile - 310-387-3916
Secondary Phone

Location Address 8901 W Pico Blvd, Los Angeles, CA, 90035

Location Type Business

Film Dates 9/17/2010 - 9/17/2010 07:00 - 20:00

Open or Closed to the Public Closed

Generic Conditions Must Maintain 5' Clearance on Sidewalks/Walkways
No Cast and Crew parking on areas streets.
No interference with vehicular or pedestrian traffic

Please see attached document Pico btw Swall & LA Peer dr NS Curb CO2.pdf

Equipment on Location

Type	Quantity
5 or 10 ton trucks	5
Cube Trucks	4
Generator	1
Motor Homes	2
Stakebed Trucks	2
Vans	4

Personnel on Location

Type	Quantity
Cast	5
Crew	50

Filming Activities Equipment on sidewalk only.; Exterior establishing shots; Exterior dialogue at ATM machine;

Jurisdiction **Political:** Los Angeles City - Council District 05 **Police:** Los Angeles Police Department **Fire:** Los Angeles City

Thomas Guide **Page:** 632 **Grid:** H3

Approvals

LOS ANGELES POLICE DEPARTMENT	Mark Preciado
LOS ANGELES CITY DEPARTMENT OF PUBLIC WORKS	Sharon Chun
FILML.A. CLOSURES	Joshua Mingo

Coordinator Note RIDER C RELEASES LOCATION AND COLLECTS FEES.

Parking

Base Camp
Location Type : To Be Determined

Crew Parking
Location Type : To Be Determined

Posting "No Parking" signs W/S La Peer St., Pico Bl. - 300' NOrth
E/S Swall St., Pico bl. - 300' North

Approximate Footage 301 - 600 **Log Number** 3702

Date(s) 9/17/2010 to 9/17/2010 **Time(s)** 07:00 to 22:00

Lane / Full Closure N/S CURB LANE W. PICO BL, S LA PEER DR. - S SWALL DR.

Approximate Footage 0 - 300

Date(s) 9/17/2010 to 9/17/2010 **Time(s)** 07:00 to 13:00

NO PERMIT

Permit #F00031383-C

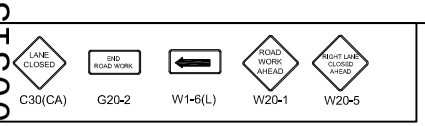

FILM L.A.
YULIZZA RAMIREZ

CO2
"WELLS FARGO"

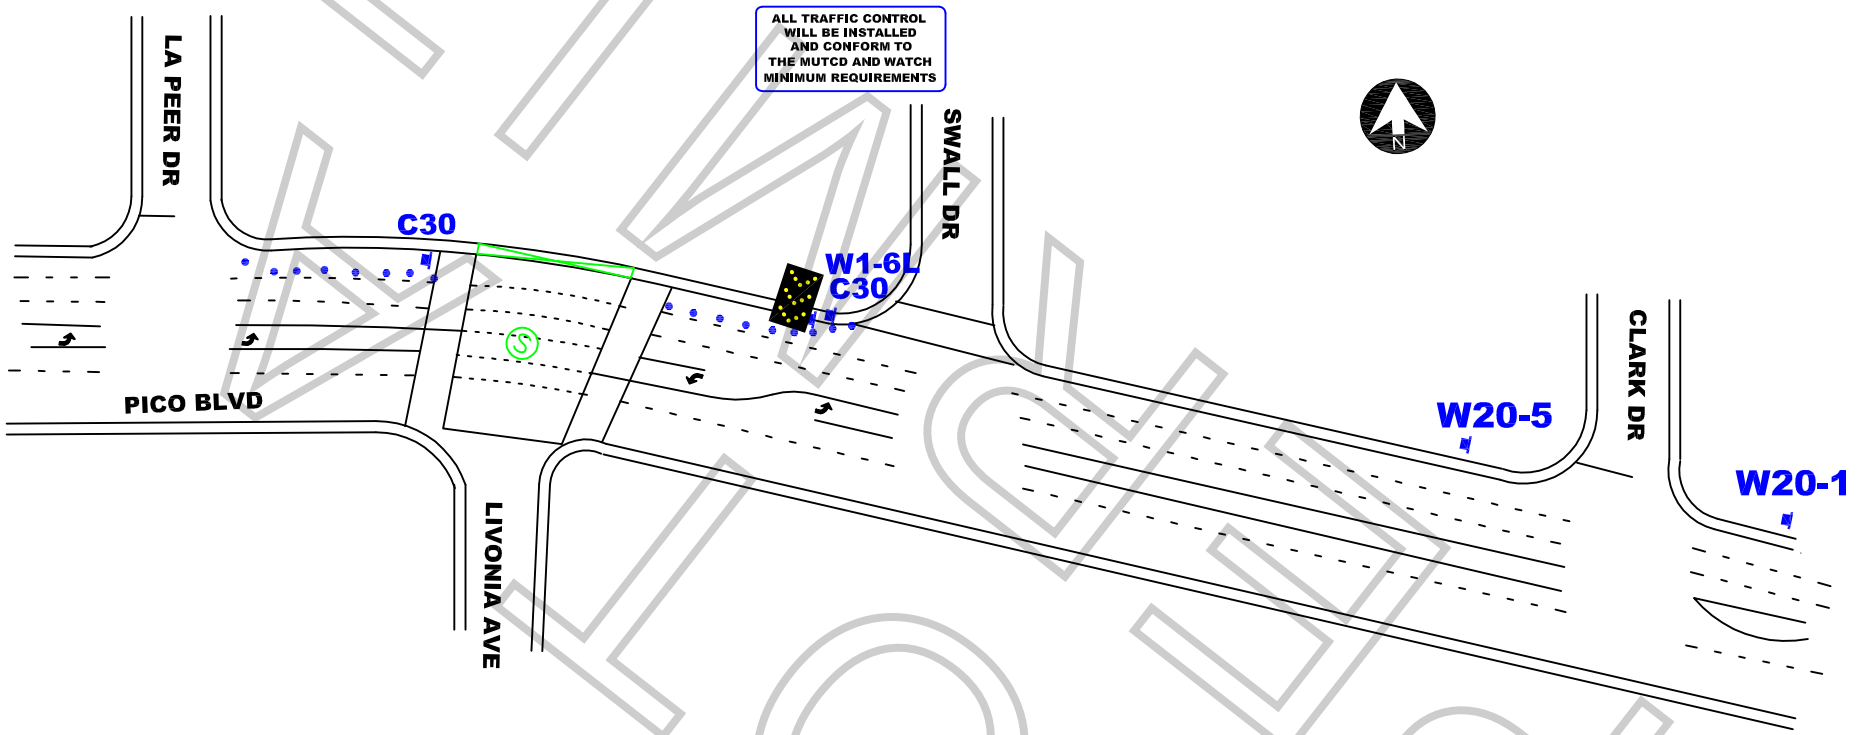

WORK ZONE TRAFFIC CONTROL PLAN GENERAL NOTES

1. DATE/TIME: 9-17-10 FROM 07:00 HOURS TO 13:00 HOURS.
2. ALL SIGNING, STRIPING, AND TRAFFIC CONTROL DEVICES SHALL CONFORM TO THE (CURRENT) STATE OF CALIFORNIA DEPARTMENT OF TRANSPORTATION (CALTRANS) STANDARD PLANS AND STANDARD SPECIFICATIONS, CALIFORNIA MUTCD, AND ANY ADDENDUMS THERETO, AND AS SHOWN ON THESE PLANS, SYMBOLS AND ABBREVIATIONS USED ARE SHOWN ON CALTRANS STANDARD PLANS A10A&B, A20A-D, AND A24A-E.
3. THERE WILL BE NO INTERFERENCE WITH TRAFFIC SIGNALS OR CROSSWALKS.
4. CONES WILL BE 28" MINIMUM HEIGHT AND HAVE REFLECTORIZED SLEEVES FOR NIGHT WORK.
5. POLICE WILL DIRECT TRAFFIC IF NECESSARY.

JCL BARRIDADE COMPANY.
2334 E. EIGHTH ST., CA 90021
*Ph: (213) 622-9775 * Fax: (213) 622-9790*
CA Lic # 805357
TRAFFIC PLAN DRAWN BY:
CHRISTEN MORRIS
Traffic control plan is drawn per MUTCD & 2009 Work Area Traffic Control Handbook

TRAFFIC CONTROL FOR:
CO2
"WELLS FARGO"

PROJECT LOCATION:
PICO BLVD
BETWEEN SWALL DR & LA PEER DR
CITY OF LOS ANGELES, CA

LOCATION CONTACT:
TIM BALLOU
OFFICE# 213.763.9000

Project	Sheet
Date	1 OF 1
Scale: N.T.S.	

FILMLA